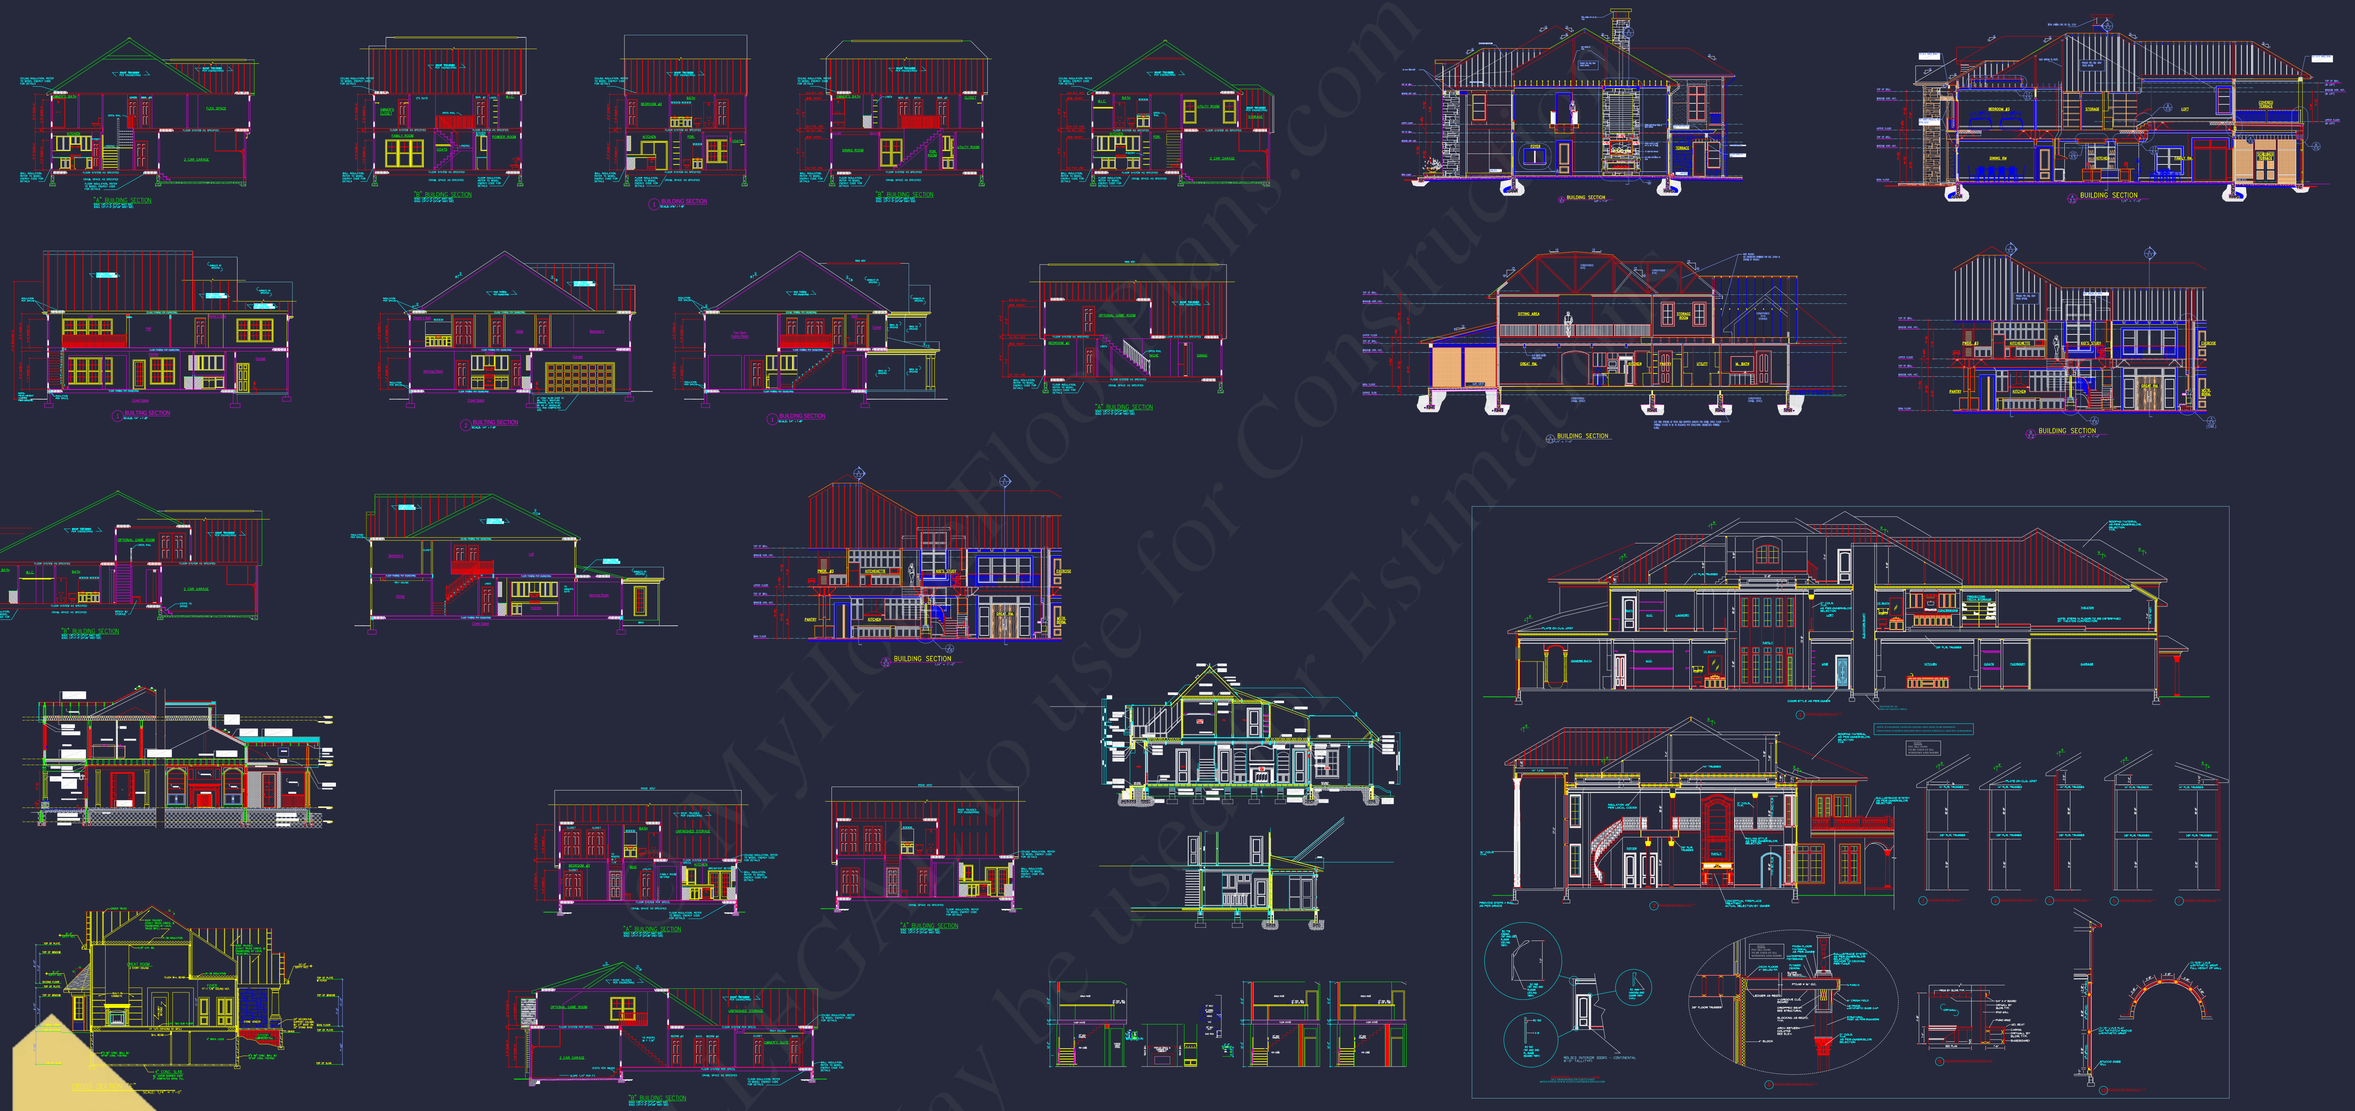

MyHomeFloorPlans.com
ILLEGAL to use for Construction
May be used for Estimating